IB Roof Systems™
2877 Chad Dr., Eugene, OR 97408
1-800-426-1626 • www.ibroof.com

CURB TO CURB EXPANSION/ AREA DIVIDER DETAIL

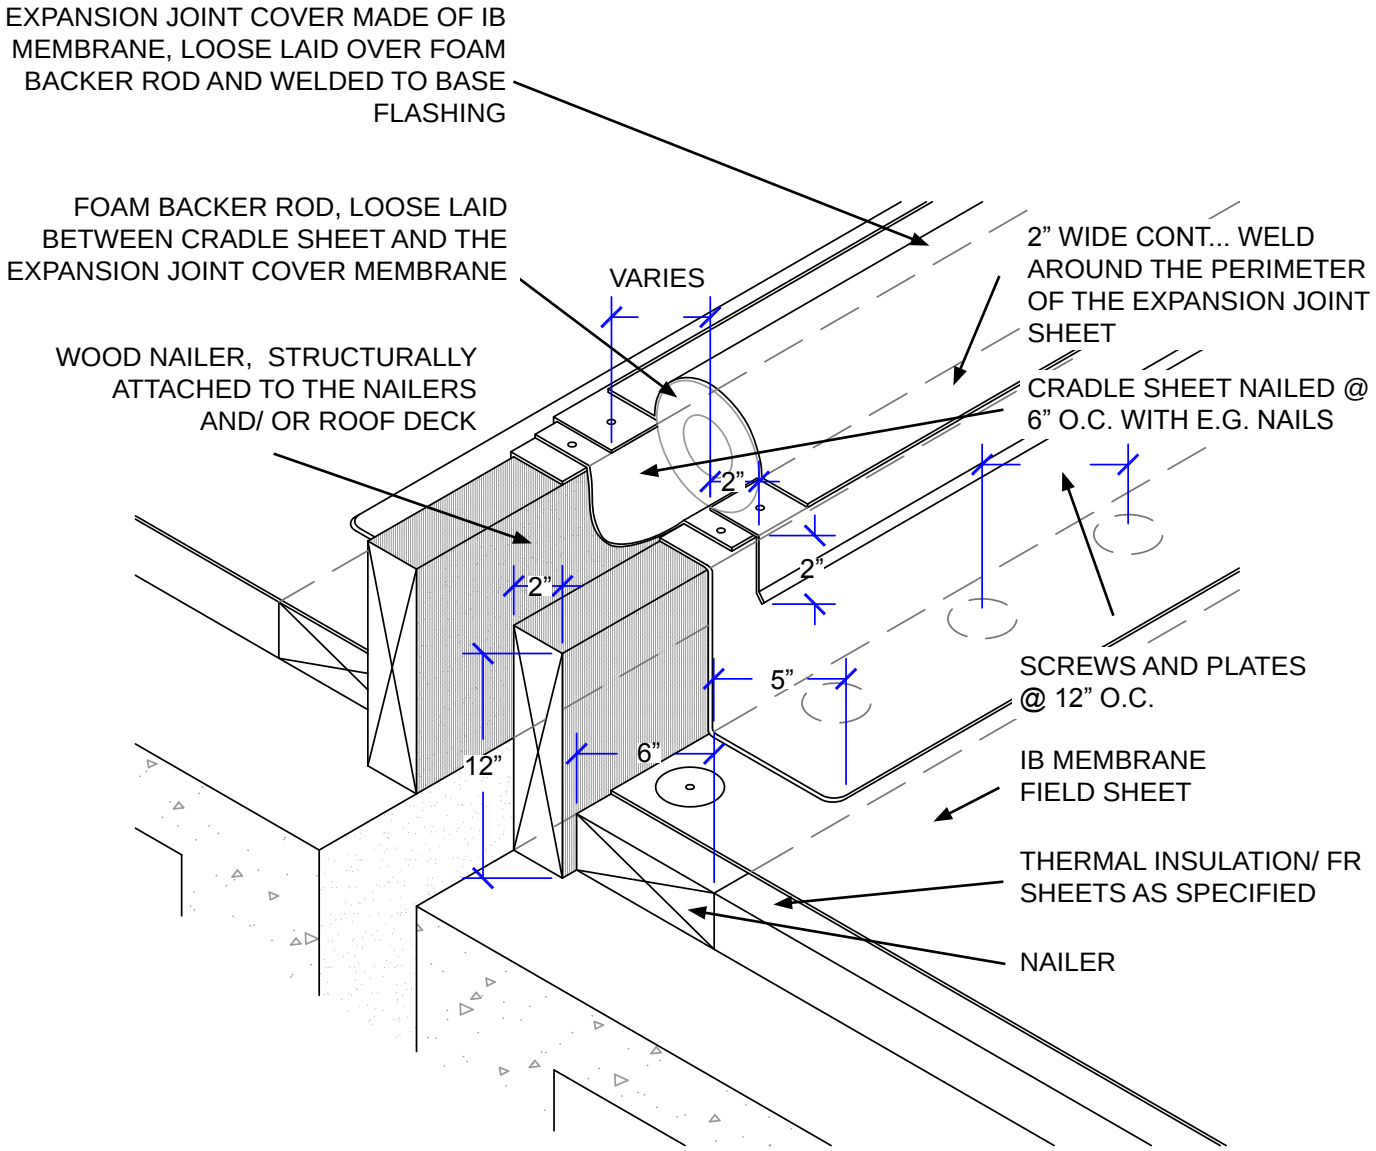

PROJECT NAME:	TITLE: MX-2 CURB TO CURB EXPANSION AREA DIVIDER DETAIL * Click here to link to the AutoCAD™ drawing		
	SCALE: NTS	APPROVED BY:	DRAWN BY: A.SCHWAB	PLOT DATE:11-08 REV: AS 11-08