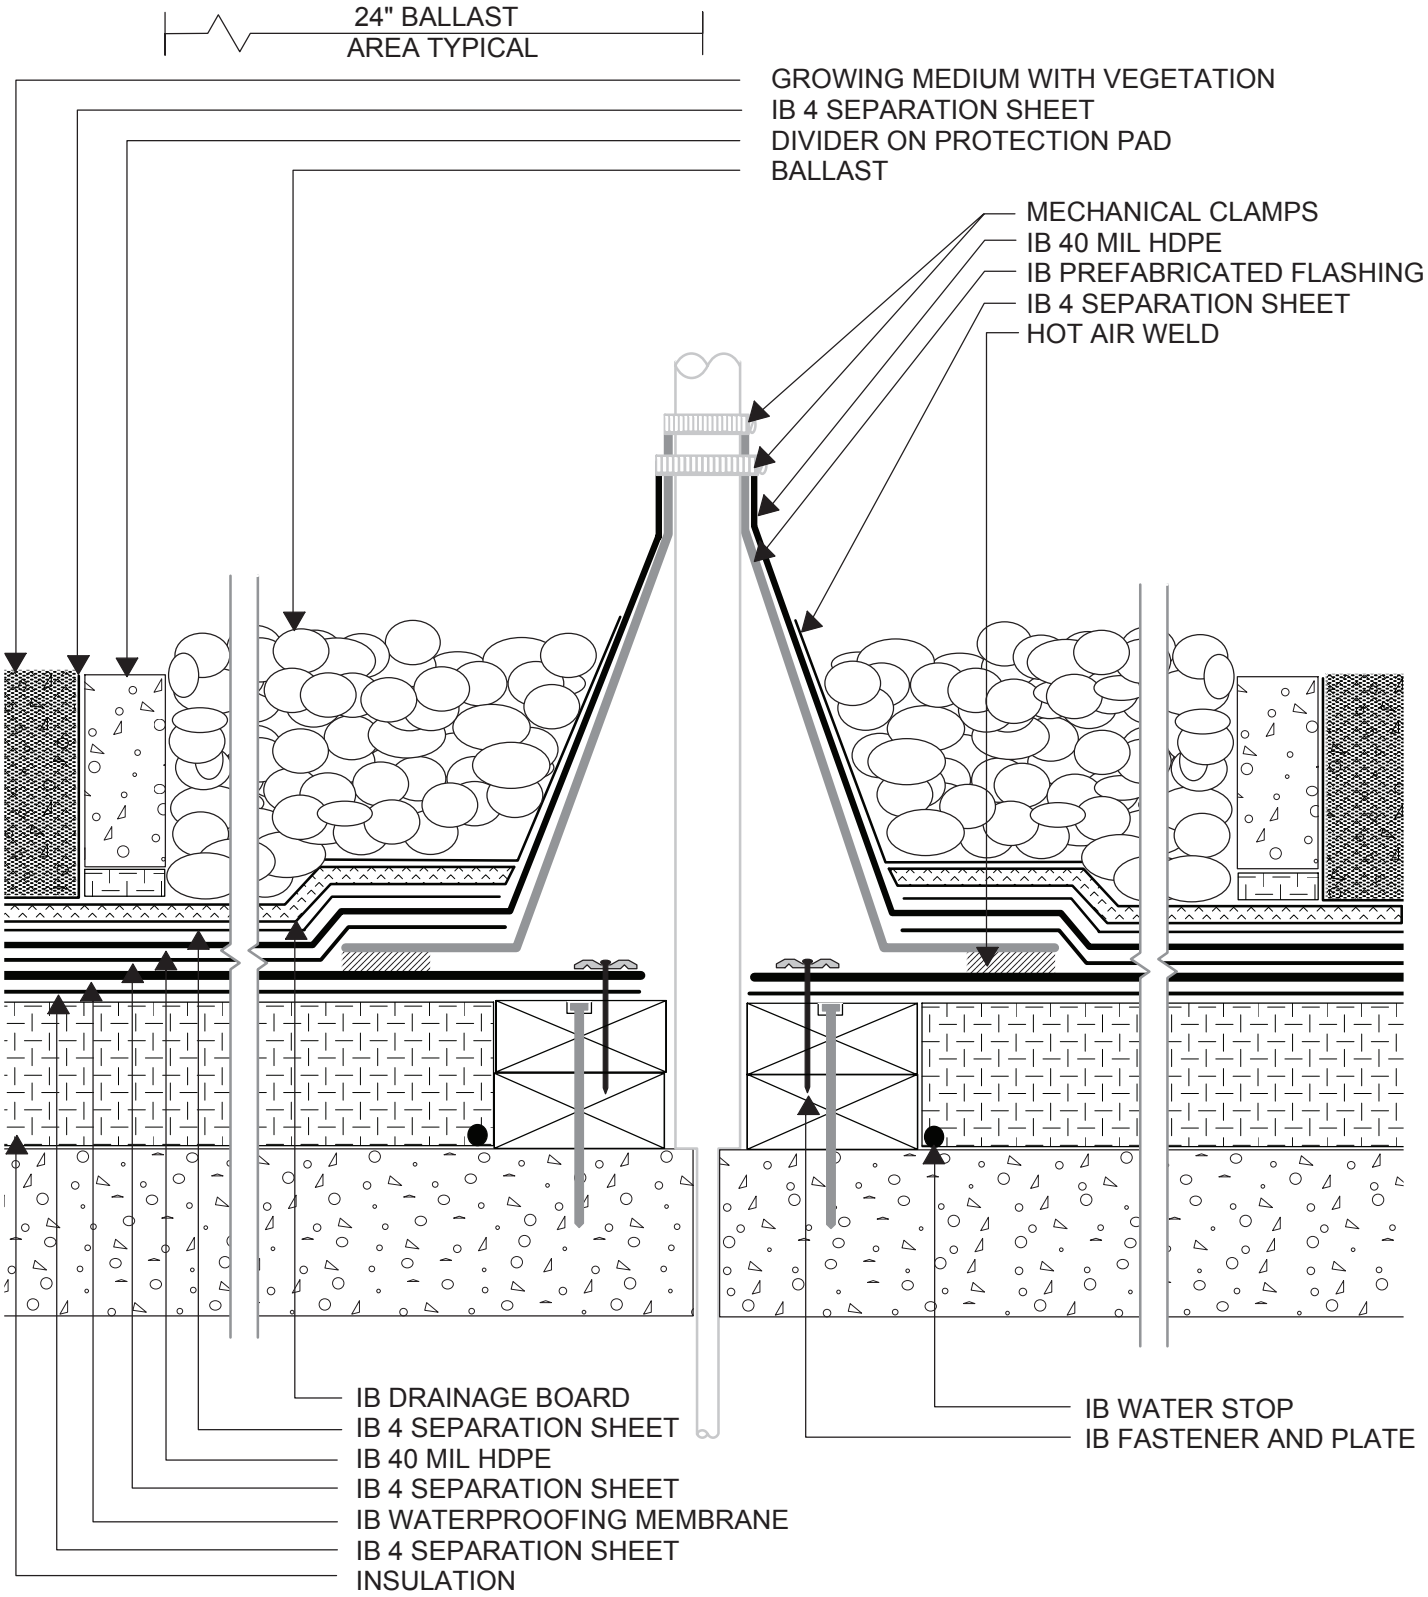

IB Roof Systems™	PREFABRICATED STACK FLASHING		
	July 1, 2007	RTG2 - S1	Revision