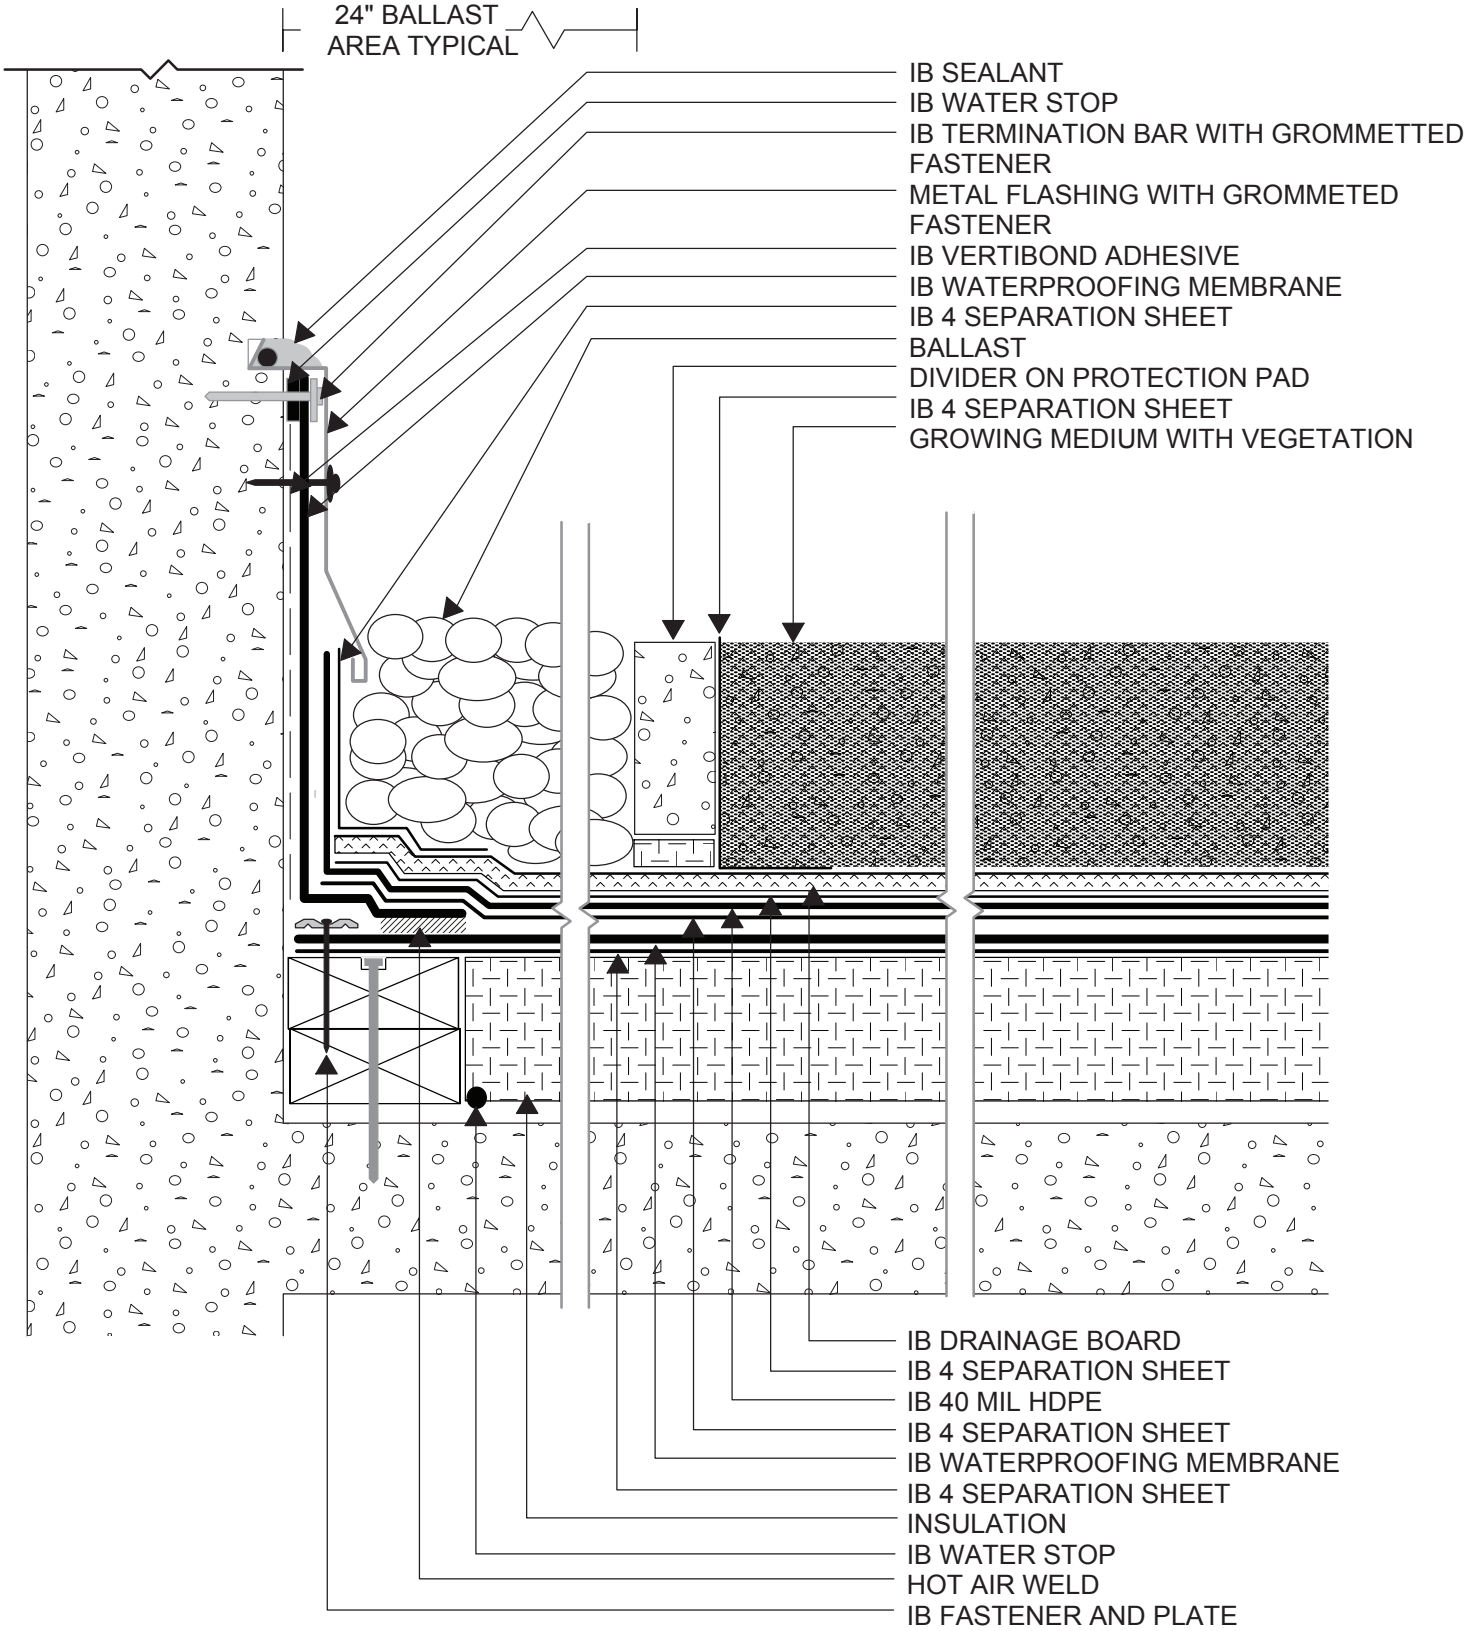

IB Roof Systems™

WALL REGLET TERMINATION

July 1, 2007	RTG2 - W1	Revision